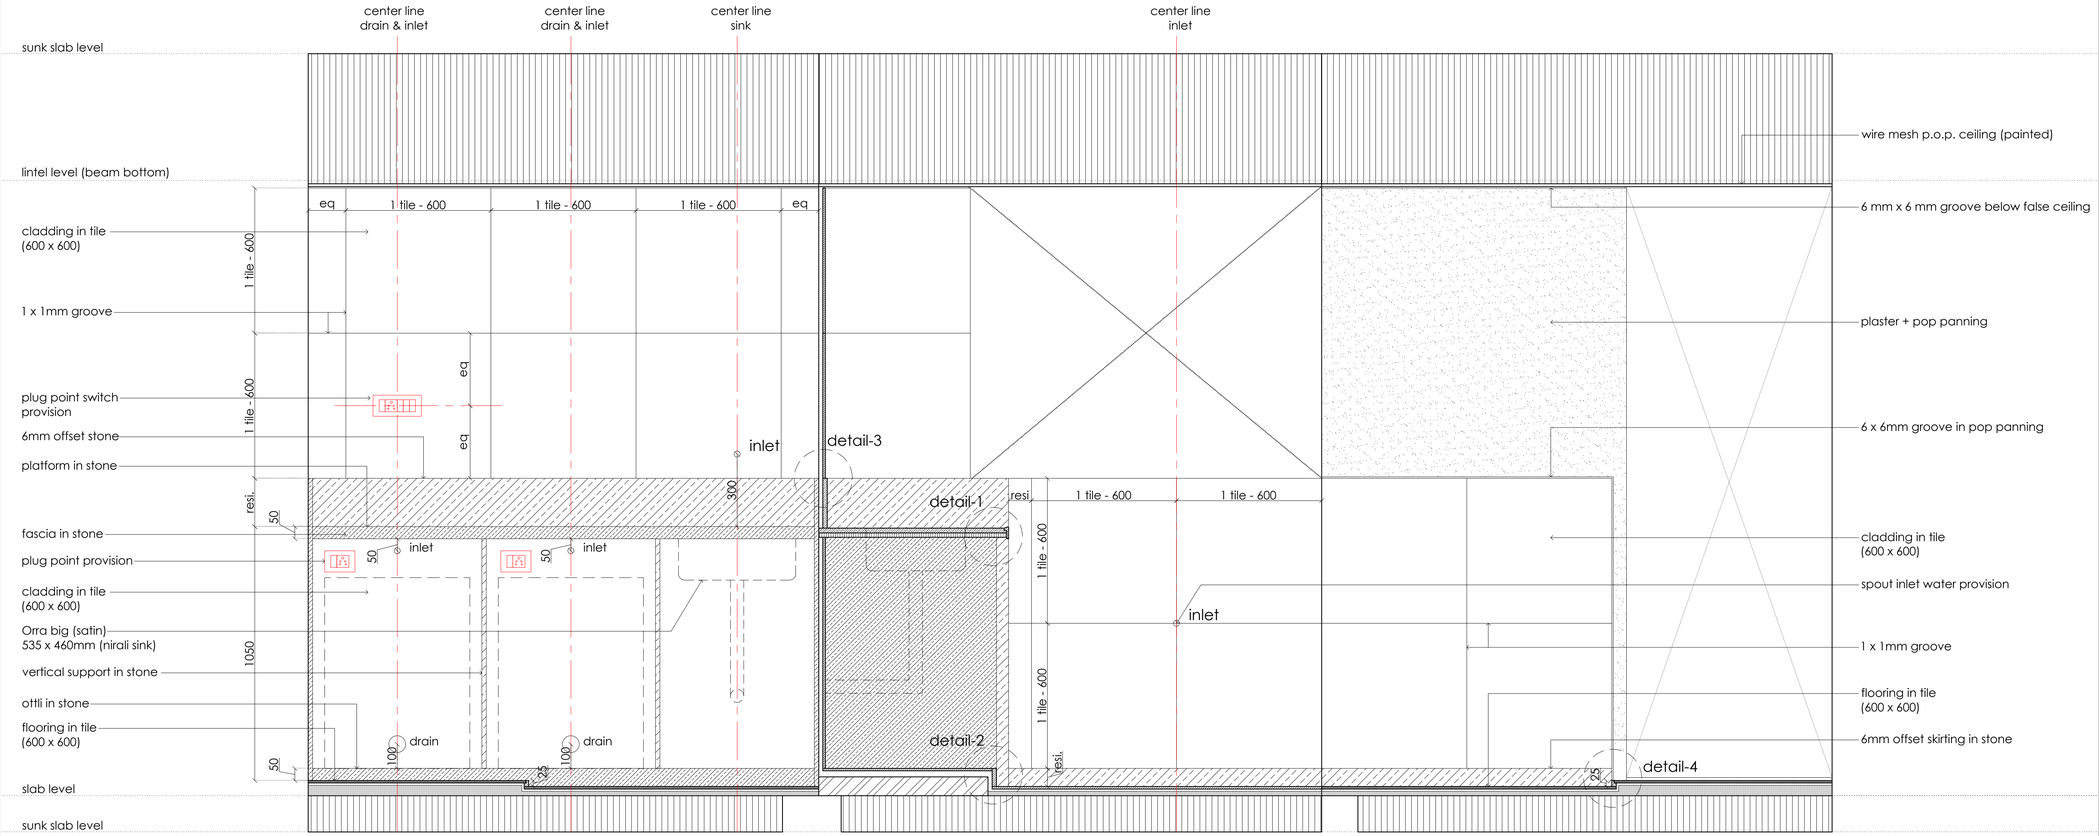

section : a - a

section : b - b

section : c - c

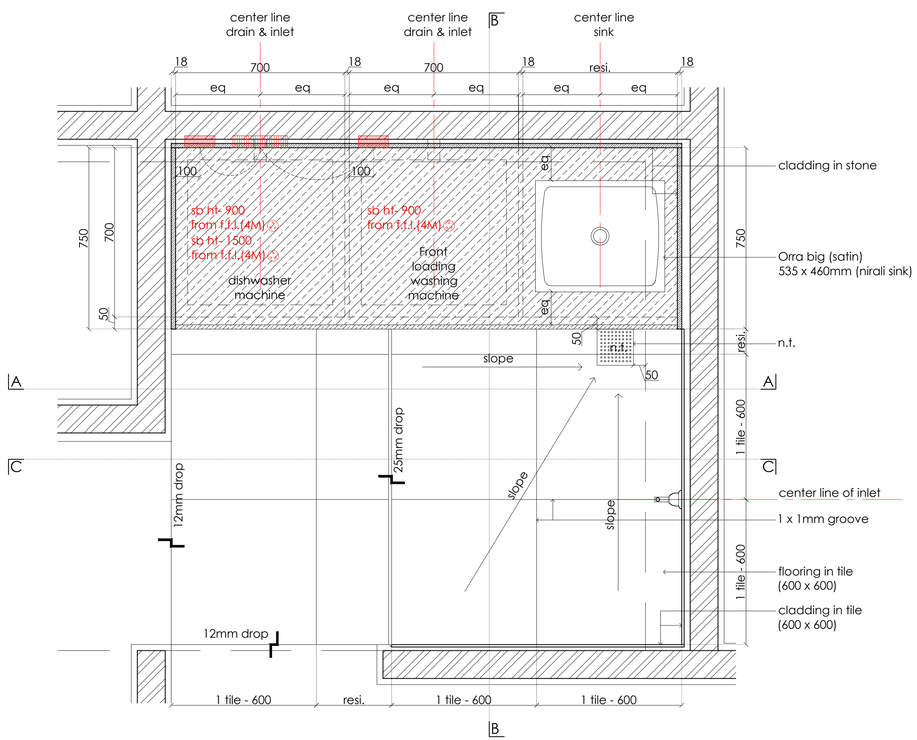

plan : wash area layout

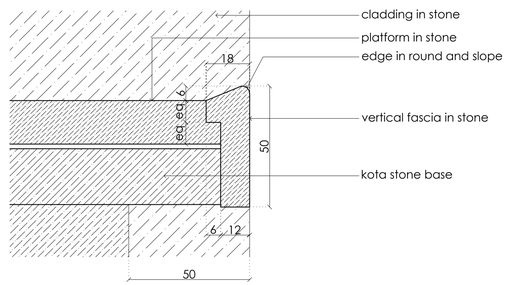

detail : 1

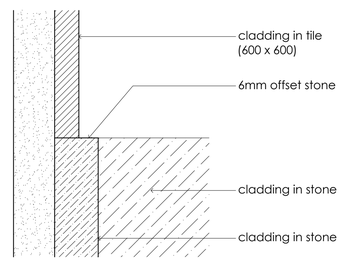

detail : 3

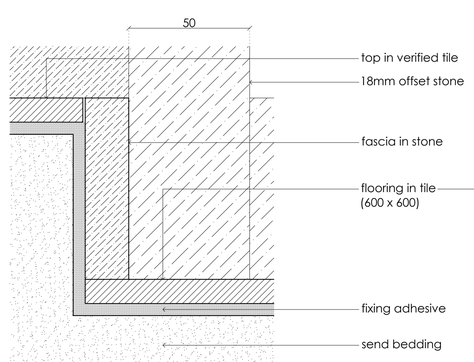

detail : 2

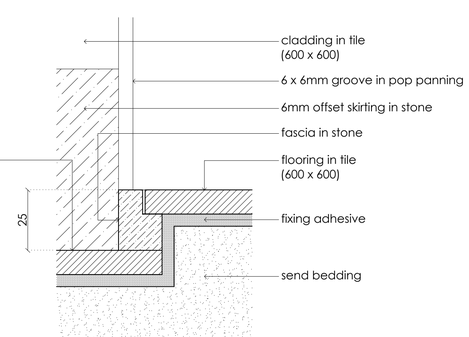

detail : 4

site
plan

general notes

- in event of any ambiguity please inform the office before commencing work.
- all dimensions to be checked for site suitability before commencing work.
- all dimensions and levels are in meter.
- all dimensions to be read , please do not scale.
- all dimensions are without finishes.
- all levels are without finishes.
- beam sleeves shall be co-ordinated with respective consultants drawing before casting

no.	revision	date
-	-	-