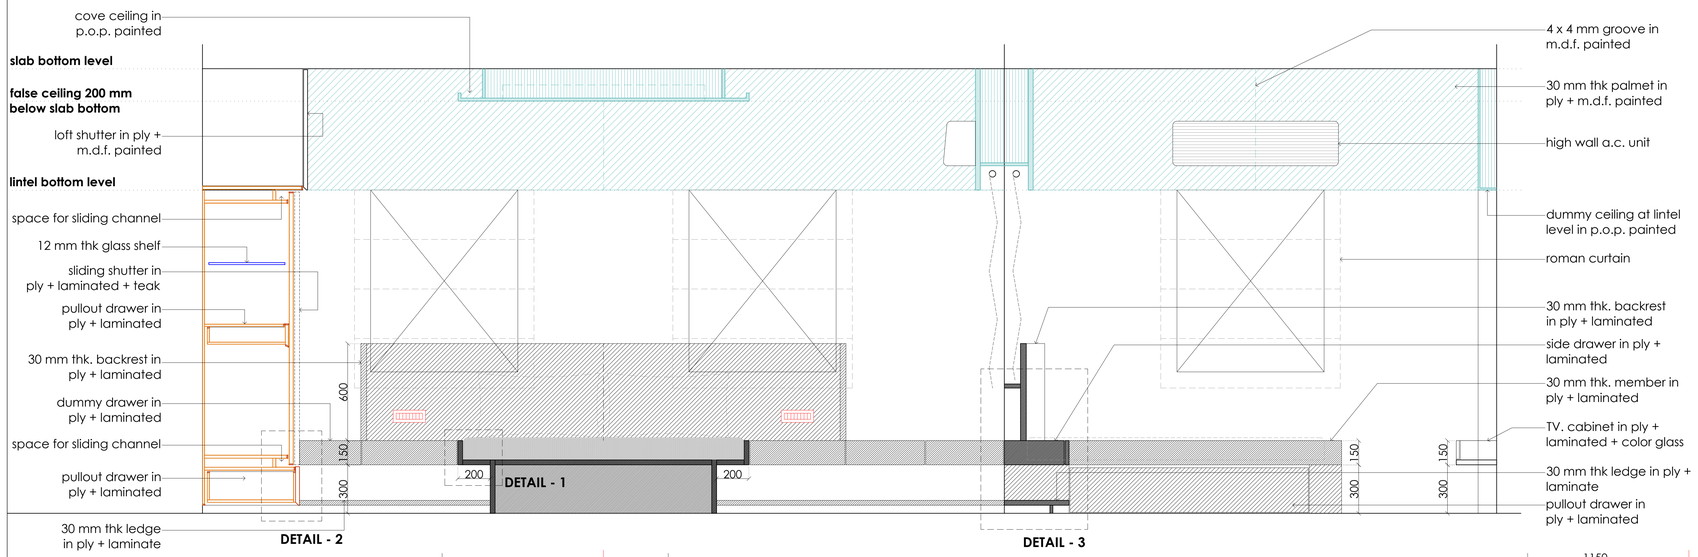

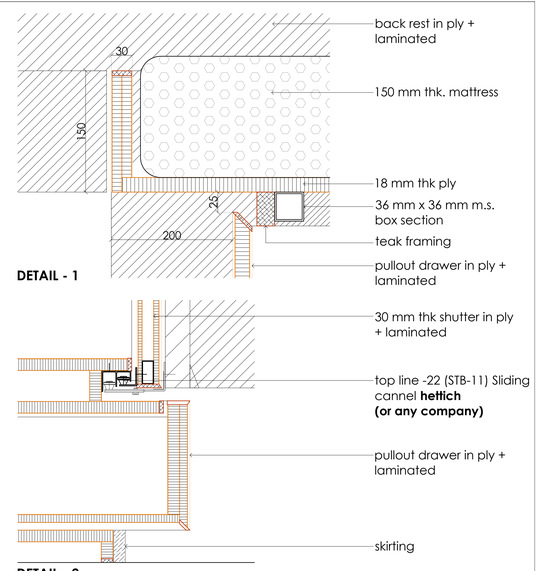

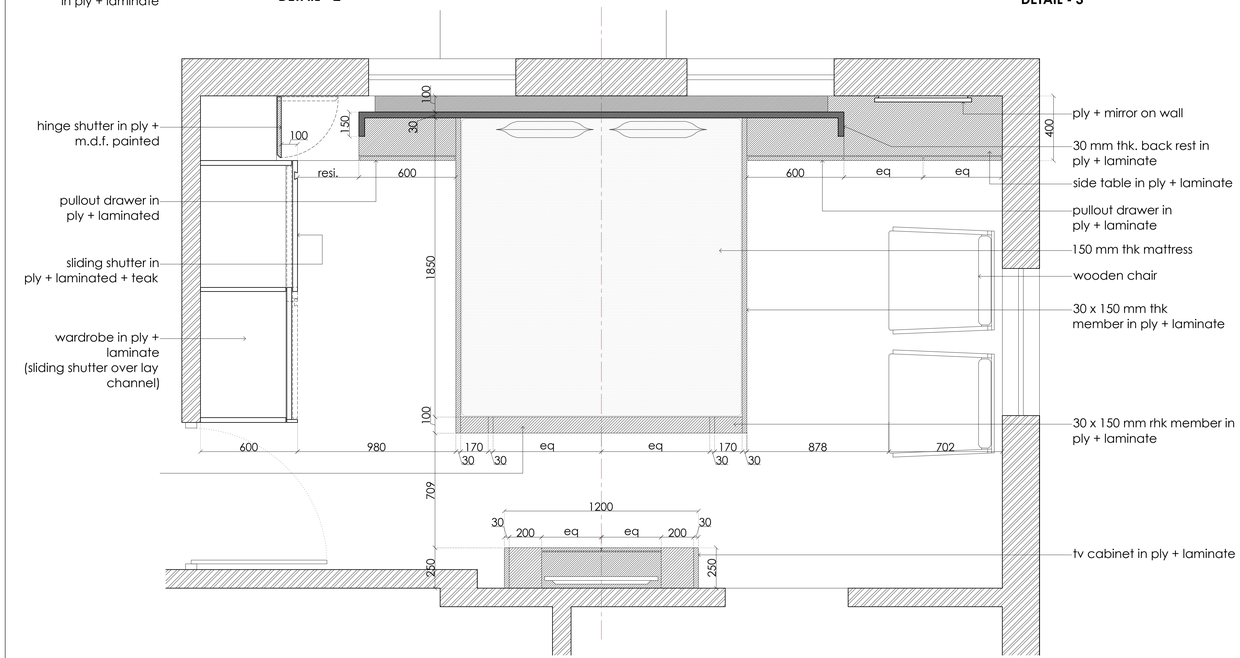

FURNITURE DIMENSION PLAN : MASER BED ROOM

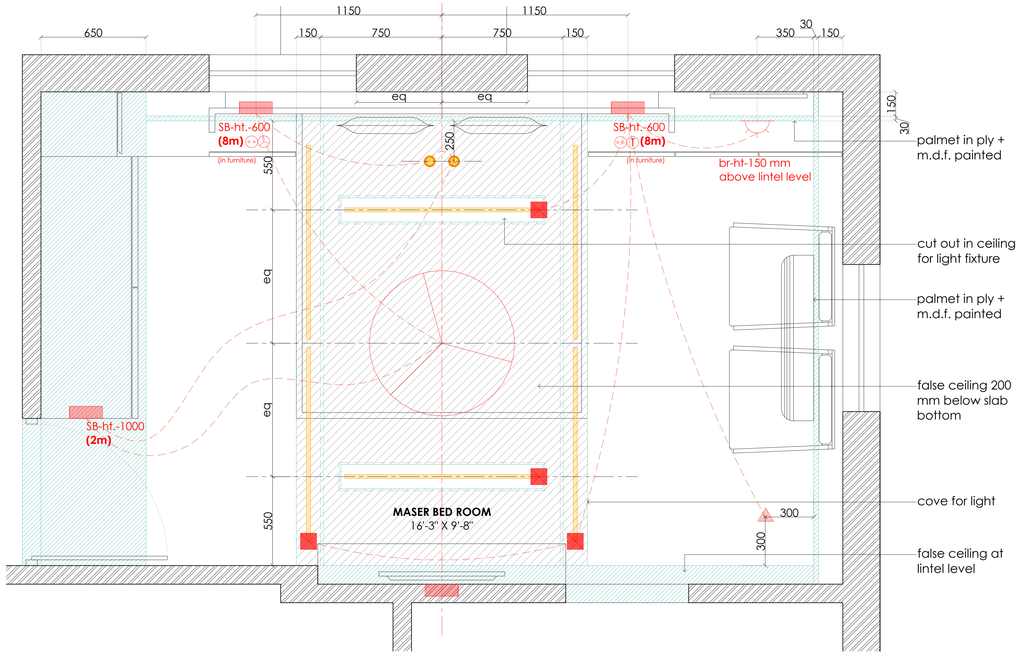
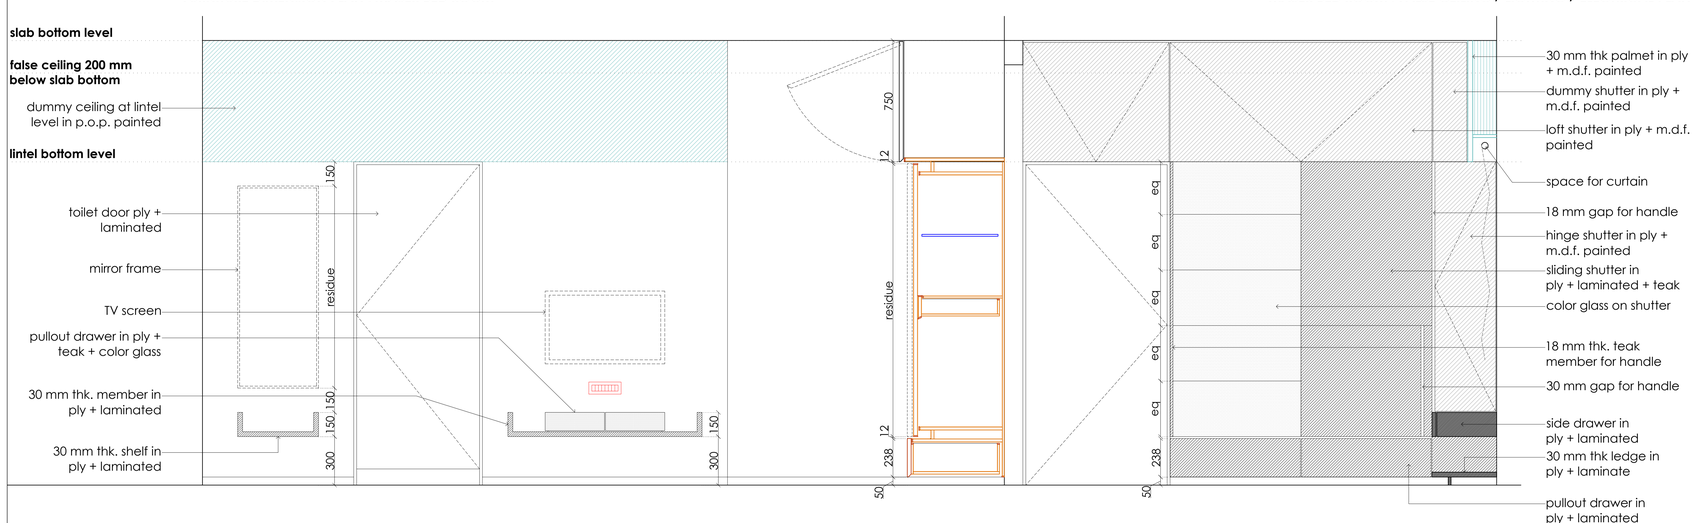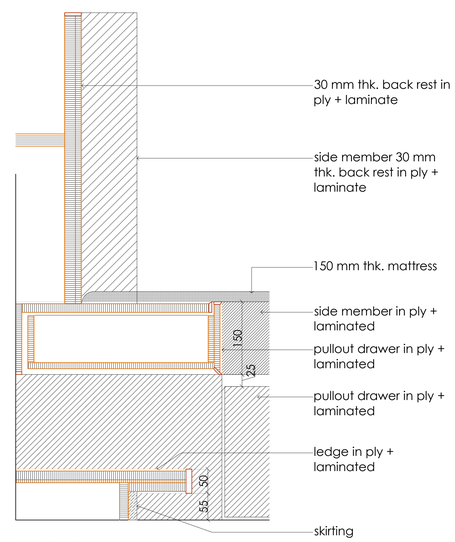
MASER BED ROOM : FALSE CEILING / LIGHTING / ELECTRICAL PLAN